

CityLine-Multi-Slide Door OXXXXX

Cross section details

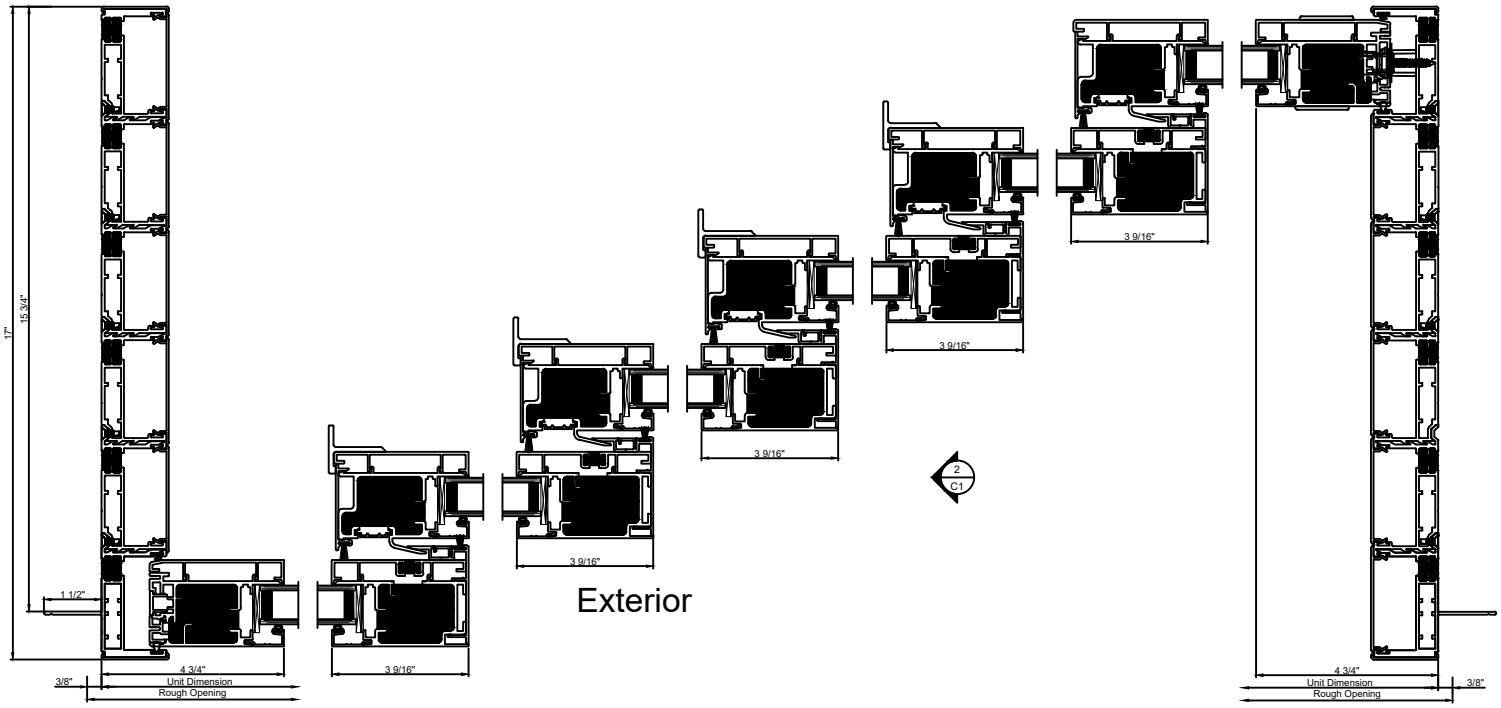


Exterior

Door cut sections 1 : 5

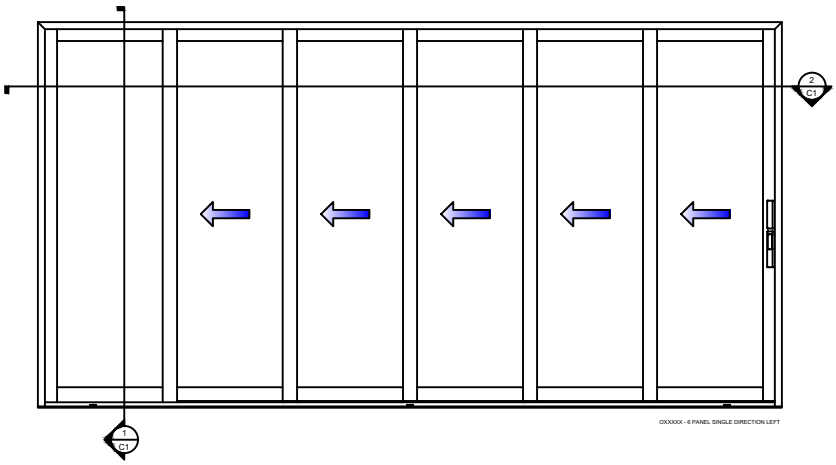

Window Elevation 1/4" = 1' 0"

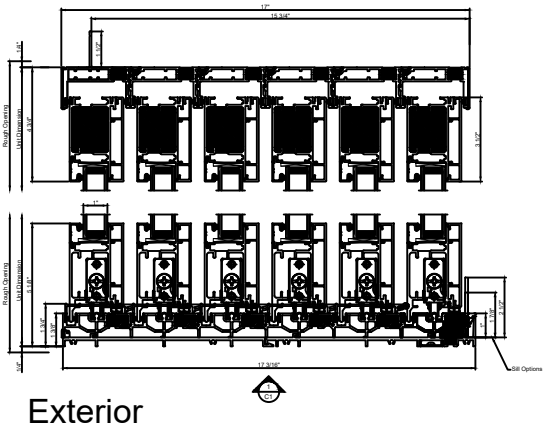

Exterior

Door cut sections 1 : 8

Note: All dimensions are approximate. Quaker reserves the right to change specifications without notice.