

InsightWD Multi-Slide Door OXXX

Cross section details

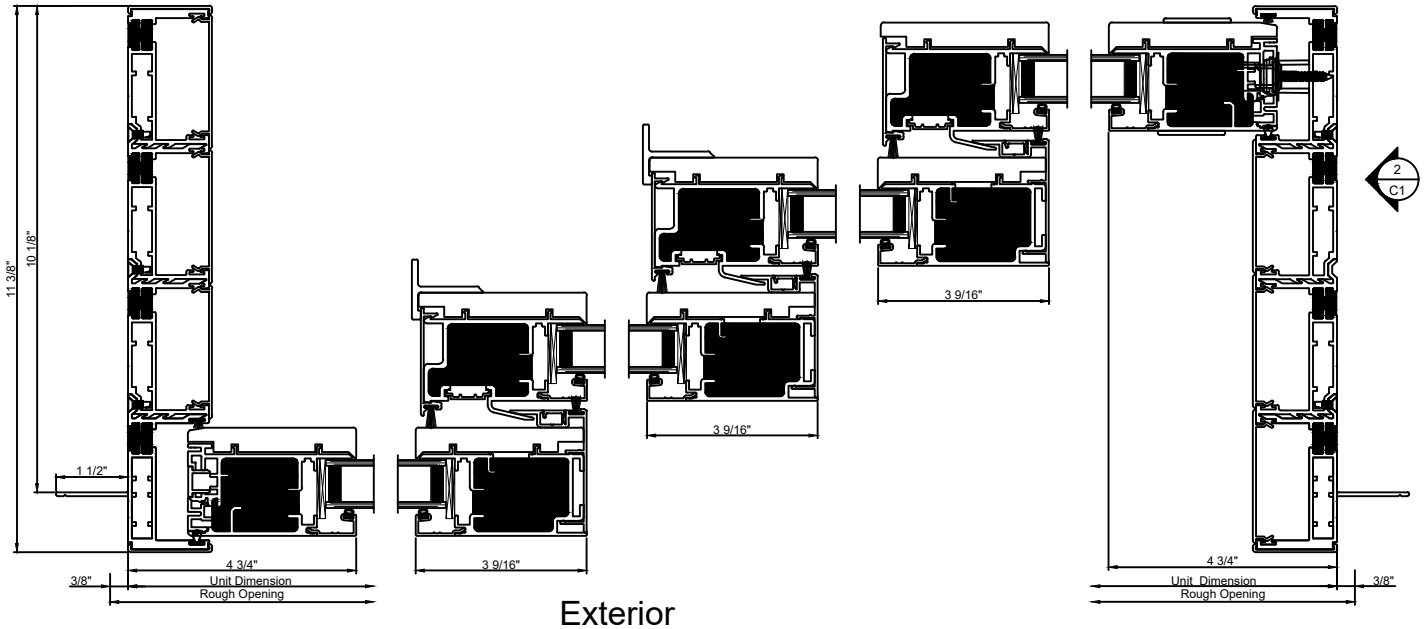


Exterior

Door cut sections 1 : 4

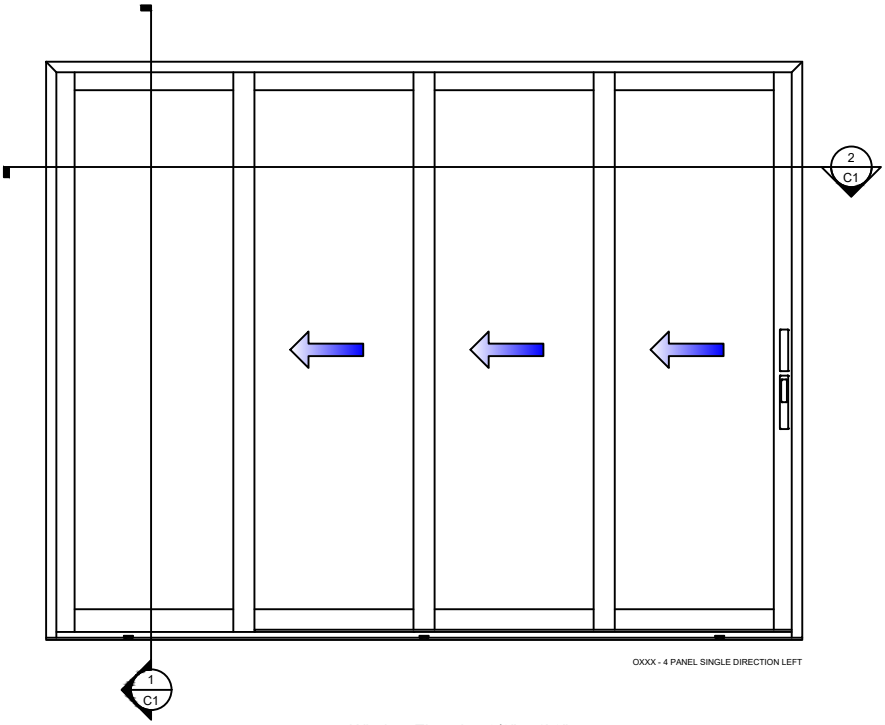

Window Elevation 3/8" = 1' 0"

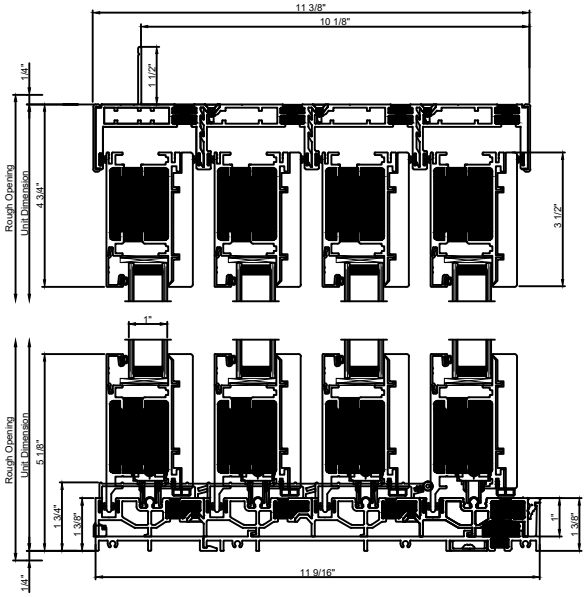

Exterior

1
C1

Door cut sections 1 : 5

Note: All dimensions are approximate. Quaker reserves the right to change specifications without notice.