
Insight OXXO (W-Series W200S) Sliding Door 6 9/16"


Cross section details

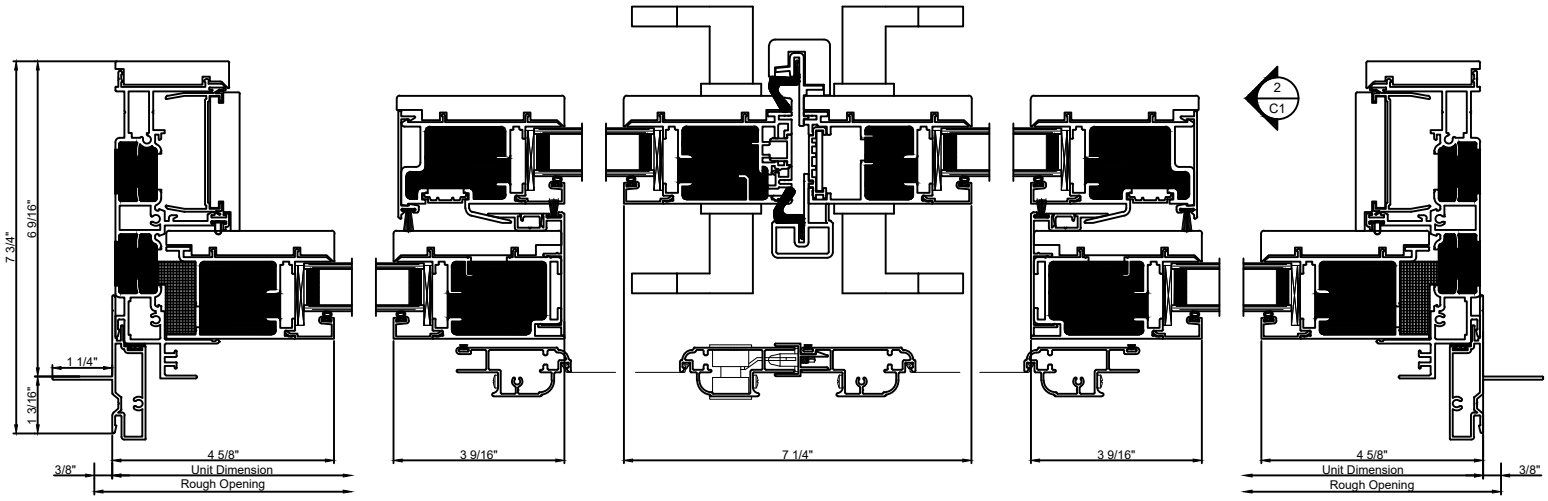


Exterior

Door cut sections 1 : 4

W200S
6 9/16" Frame

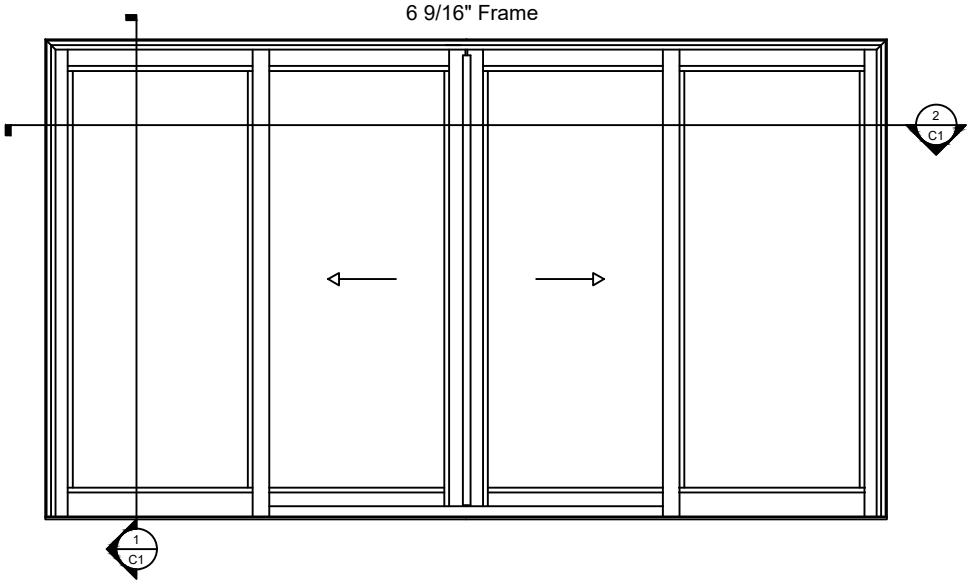

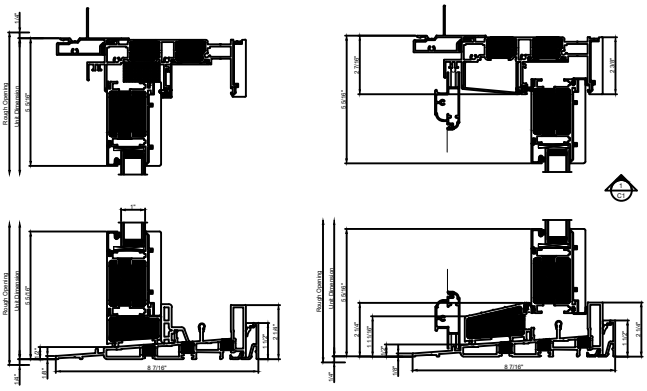

Door cut sections 1 : 8

Exterior

Window Elevation 3/8" = 1' 0"

Note: All dimensions are approximate. Quaker reserves the right to change specifications without notice.