
EdgeLine OXXO (C-Series C200S) Sliding Door


Cross section details

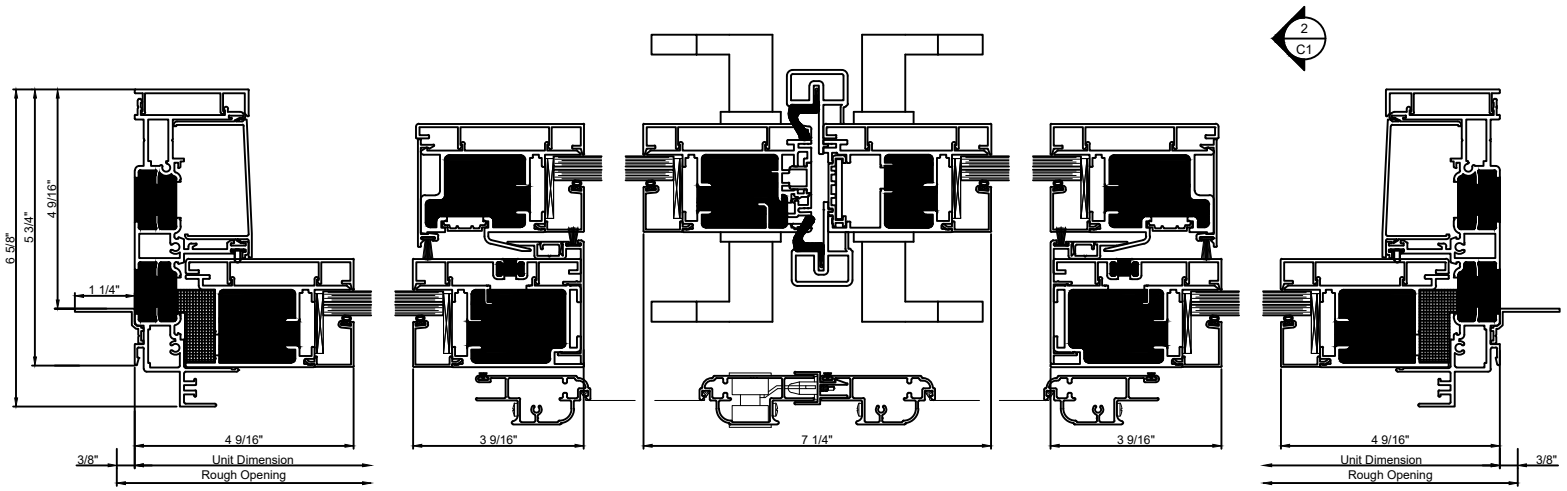


Exterior

Door cut sections 1 : 4

C200S Standard

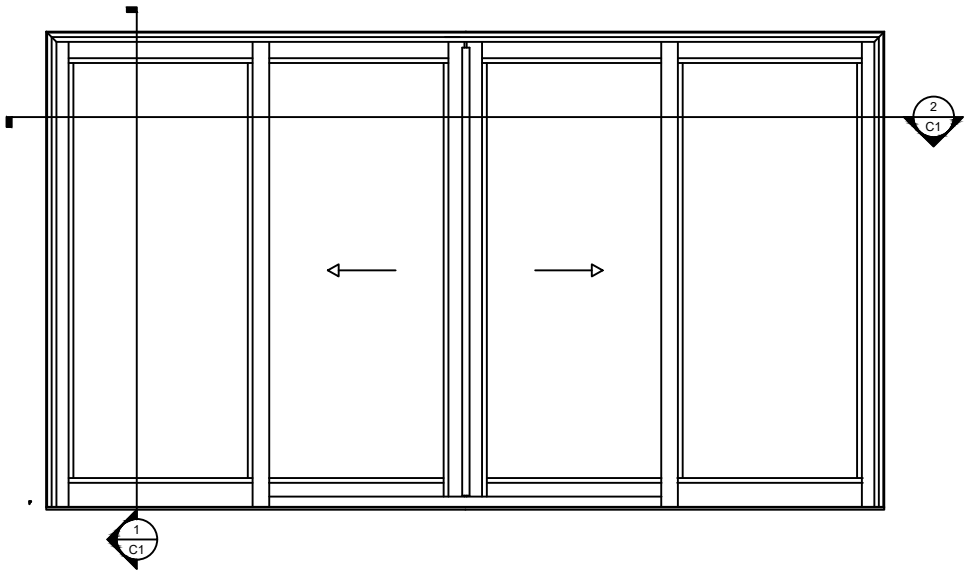

Window Elevation 3/8" = 1' 0"

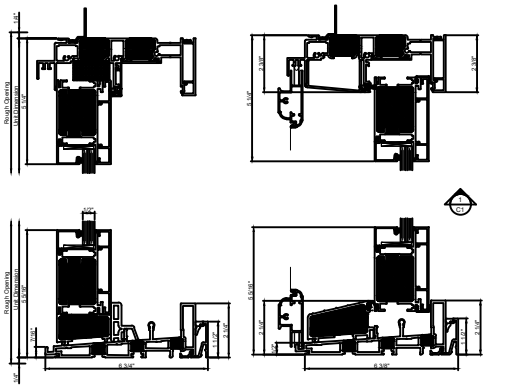

Exterior

Door cut sections 1 : 8

Note: All dimensions are approximate. Quaker reserves the right to change specifications without notice.