
# TimberLine OXXO (W-Series W200S) Sliding Door


Cross section details

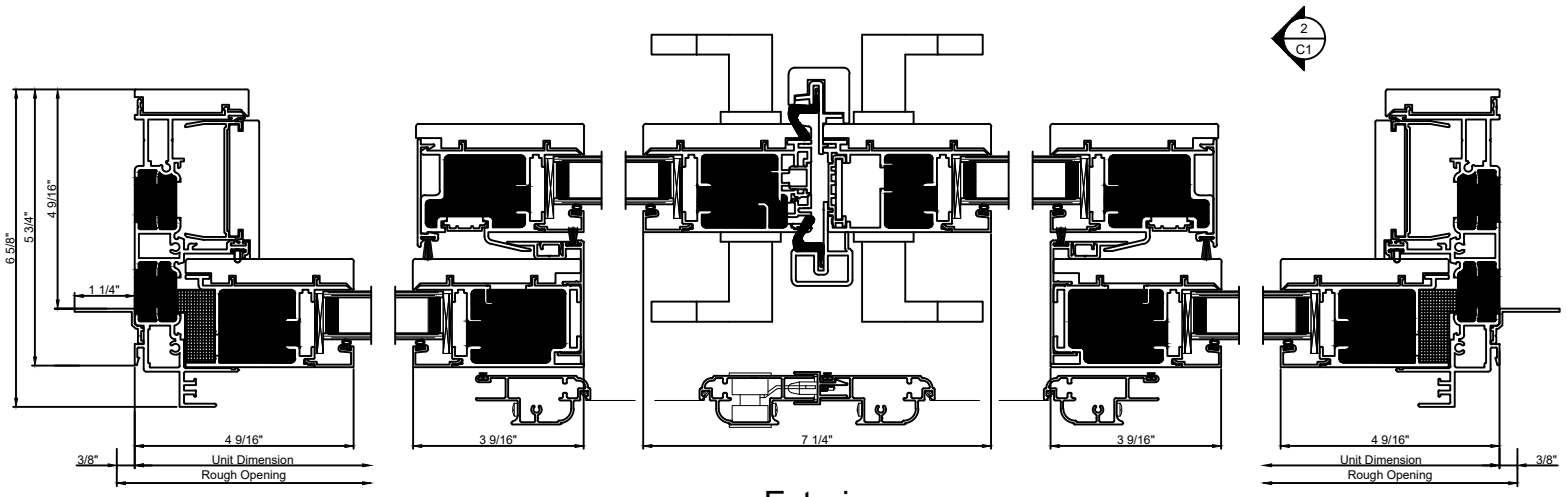



Exterior

Door cut sections 1 : 4

W200S
Standard

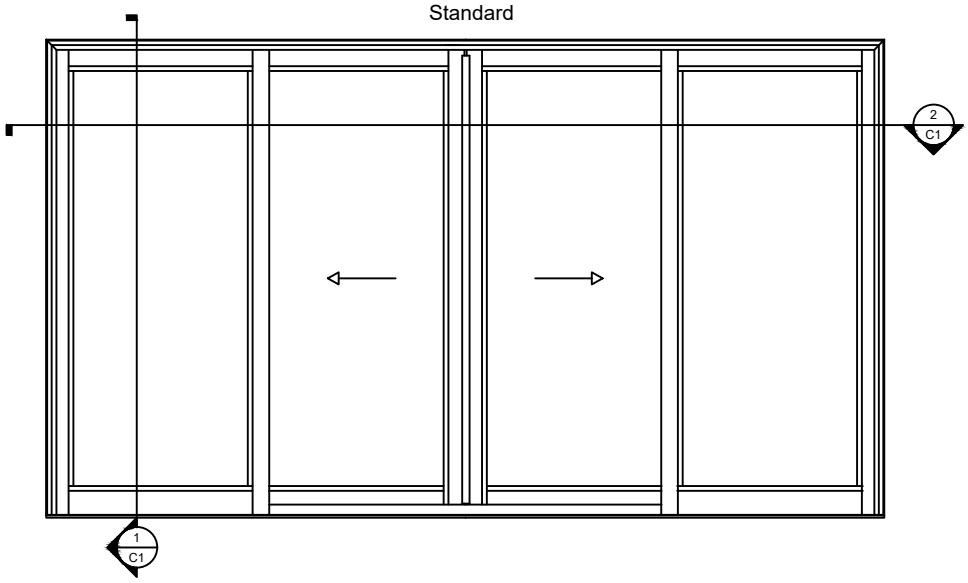


Window Elevation 3/8" = 1' 0"

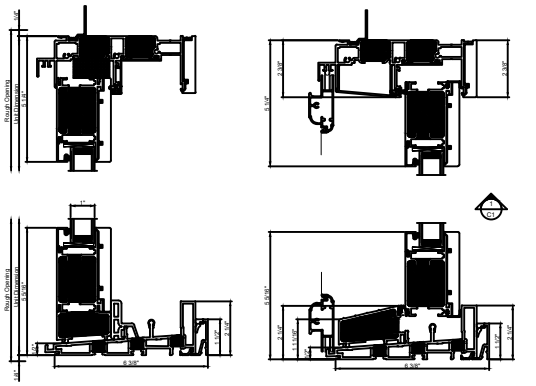

Exterior

Door cut sections 1 : 8

Note: All dimensions are approximate. Quaker reserves the right to change specifications without notice.